Permit #F00150120

FilmL.A., Inc.
6255 W Sunset Blvd, 12th Floor
Hollywood, CA 90028
t: (213)977-8600 - f: (213)977-8601
www.filmla.com

Summary Information

Permit No: F00150120 **Type of Permit:** FILMING **Release Date:** 04/08/2019

Production Company TIME OF DEATH, LLC

Insured Company Name TIME OF DEATH, LLC

Contact Phone No. 1 661-257-9430
Contact Phone No. 2
Fax
Address 3900 W. ALAMEDA AVE., 32ND FL.
BURBANK, California 91505

Production Title COUNTDOWN

Type of Production TV Pilot

Producer Matt Medlin

Director Justin Dec

1st AD Nic Harvard

Production Manager Matt Medlin

FilmL.A. Coordinator Melissa Levine

Location Manager Jay Traynor
Primary Phone Mobile - 213-712-9815
Secondary Phone

Location Assistant Tony Rizza
Primary Phone Mobile - 661-860-9993
Secondary Phone

Fees

Posting 900	$207.00
Posting 1500	$345.00
Notification Charge	$340.00
FILMLA NON-REFUNDABLE FILM APPLICATION FEE	$685.00
LA CITY LANE AND STREET CLOSURE FEE	$312.00
LA COUNTY FLOOD CONTROL	$912.00
LA CITY FIRE SAFETY OFFICER	$1,944.00
LA CITY FIRE DEPARTMENT SPOT CHECK SURCHARGE	$85.00
LA COUNTY-FLOOD PERMIT ISSUANCE FEE	$131.00

Total Permit Fee $4,961.00

Number of Locations 6

NOT A PERMIT

FilmL.A., Inc.
6255 W Sunset Blvd, 12th Floor
Hollywood, CA 90028
t: (213)977-8600 - f: (213)977-8601
www.filmla.com

Summary Information — Location

Permit Number	F00150120	**Location Manager**	Jay Traynor
Production Company	TIME OF DEATH, LLC	Primary Phone	Mobile - 213-712-9815
Insured Company	TIME OF DEATH, LLC	Secondary Phone	
Production Title	COUNTDOWN		

Location Address 9777 Topanga Canyon Blvd, Chatsworth, CA, 91311

Location Type Hotel

Prep Dates 4/9/2019 - 4/9/2019 05:00 - 10:00 1 day

Film Dates 4/9/2019 - 4/9/2019 10:00 - 19:00 1 day

Strike Dates 4/9/2019 - 4/9/2019 19:00 - 22:00

Open or Closed to the Public Open

Generic Conditions
*LAFD UFSO: Company must contact FilmL.A. for extension of the Uniformed Fire Safety Officers' hours. During normal business hours, UFSO must also inform the LAFD Film desk of the extension.
All vehicles must be parked on private property
Community Survey Obtained
Must Maintain 5' Clearance on Sidewalks/Walkways
Must maintain local/emergency access
No cast or crew parking on area streets
No interference with vehicular or pedestrian traffic

Please see attached document Time of Death AA.pdf

Equipment on Location

Type	Quantity
5 or 10 ton trucks	5
Cast/Crew vehicles	55
Catering Truck	1
Condors	1
Cranes	1
Cube Trucks	3
Generator	1
Picture vehicles	3
Portable restrooms	1
Scissor Lifts	1
Semi Trucks	5
Stakebed Trucks	5

Personnel on Location

Type	Quantity
Cast	6
Crew	75
Extras	5
LA City UFSO assigned	44894

NO PERMIT

FilmL.A., Inc.
6255 W Sunset Blvd, 12th Floor
Hollywood, CA 90028
t: (213)977-8600 - f: (213)977-8601
www.filmla.com

Summary Information — Location

Permit Number F00150120
Production Company TIME OF DEATH, LLC
Insured Company TIME OF DEATH, LLC
Production Title COUNTDOWN

Location Manager Jay Traynor
Primary Phone Mobile - 213-712-9815
Secondary Phone

Trailers	3
Vans	4

Filming Activities Atmospheric Smoke Effects; Interior and exterior dialogue; DRIVE UP AND AWAY, CAMERA AND EQUIPMENT ON PROPERTY AND SIDEWALK, 5 EXTRAS, RESTAURANT SCENE.; HOTEL OPEN TO PUBLIC-RESTAURANT CLOSED; Blackout tent;

Jurisdiction **Political:** Los Angeles City - Council District 12 **Police:** Los Angeles Police Department **Fire:** Los Angeles City

Thomas Guide **Page:** 500 **Grid:** A5

Location Notes Company must contact Caltrans directly for parking/equipment placement and activities on/over/under State highways

Approvals

LOS ANGELES CITY POLICE DEPARTMENT	Richard Priest
LOS ANGELES CITY FIRE DEPARTMENT - FILM UNIT	Kanisha Leonard

Coordinator Note
UFSO REQUIRED
4/9 0500-2359
START AT
9777 Topanga Canyon Blvd, Chatsworth, CA, 91311 (hotel)
FOLLOW TO:
Tunney Ave., Devonshire St. - Calvin Ave.
FOLLOW TO:
Limekiln Canyon Trail (COUNTY FLOOD CONTROL PROPERTY) North of Tunney Ave)

Parking

Base Camp	20525 Nordhoff St,	**Crew Parking**	20525 Nordhoff St,
Location Type :	Chatsworth, CA,	Location Type :	Chatsworth, CA,
Other Location	91311	Other Location	91311

NOT A PERMIT

FilmL.A., Inc.
6255 W Sunset Blvd, 12th Floor
Hollywood, CA 90028
t: (213)977-8600 - f: (213)977-8601
www.filmla.com

Summary Information — Location

Permit Number F00150120
Production Company TIME OF DEATH, LLC
Insured Company TIME OF DEATH, LLC
Production Title COUNTDOWN

Location Manager Jay Traynor
Primary Phone Mobile - 213-712-9815
Secondary Phone

This location has been CANCELED

Location Address 22029 Sherman Way, Los Angeles, CA, 91303

Location Type Bar

Film Dates 4/10/2019 - 4/10/2019 05:00 - 22:00 1 day

Open or Closed to the Public Closed

Equipment on Location

Type	Quantity
5 or 10 ton trucks	5
Cast/Crew vehicles	55
Catering Truck	1
Condors	1
Cranes	1
Cube Trucks	3
Generator	1
Picture vehicles	3
Portable restrooms	1
Scissor Lifts	1
Semi Trucks	5
Stakebed Trucks	5
Trailers	3
Vans	4

Personnel on Location

Type	Quantity
Cast	6
Crew	75
Extras	30

Filming Activities Interior and exterior dialogue; DRIVE UP AND AWAY, CAMERA AND EQUIPMENT ON SIDEWALK AND CURBLANE, 30 EXTRAS, ATMOS SMOKE, BAR SCENE.;

Jurisdiction **Political:** Los Angeles City - Council District 03 **Police:** Los Angeles Police Department **Fire:** Los Angeles City

Thomas Guide **Page:** 530 **Grid:** A5

Parking
Base Camp Location Type : 20525 Nordhoff St, Chatsworth, CA,
Crew Parking Location Type : 20525 Nordhoff St, Chatsworth, CA,

NOT A PERMIT

FilmL.A., Inc.
6255 W Sunset Blvd, 12th Floor
Hollywood, CA 90028
t: (213)977-8600 - f: (213)977-8601
www.filmla.com

Summary Information — Location

Location 2 of 6

Permit Number	F00150120	**Location Manager**	Jay Traynor
Production Company	TIME OF DEATH, LLC	Primary Phone	Mobile - 213-712-9815
Insured Company	TIME OF DEATH, LLC	Secondary Phone	
Production Title	COUNTDOWN		

	Other Location 91311		Other Location 91311
Posting "No Parking" signs	S/S OF VANOWEN STREET %U2013 TAMPA AVE TO AURA AVE E/S OF AURA AVE %U2013 VANOWEN 250%U2019 SOUTH OF VANOWEN		
Approximate Footage	County Parking	**Log Number**	
Date(s)	4/10/2019 to 4/10/2019	**Time(s)**	00:00 to 00:00

NOT A PERMIT

FilmL.A., Inc.
6255 W Sunset Blvd, 12th Floor
Hollywood, CA 90028
t: (213)977-8600 - f: (213)977-8601
www.filmla.com

Summary Information — Location

Permit Number	F00150120	**Location Manager**	Jay Traynor
Production Company	TIME OF DEATH, LLC	Primary Phone	Mobile - 213-712-9815
Insured Company	TIME OF DEATH, LLC	Secondary Phone	
Production Title	COUNTDOWN		

This location has been CANCELED

Location Address 21615 Devonshire St, Los Angeles, CA, 91311

Location Type Strip Mall

Prep Dates 4/15/2019 - 4/17/2019 07:00 - 19:00 3 days

Film Dates 4/17/2019 - 4/17/2019 10:00 - 02:00 1 day
4/18/2019 - 4/18/2019 10:00 - 05:00 1 day

Strike Dates 4/22/2019 - 4/22/2019 07:00 - 19:00

Open or Closed to the Public Closed

Generic Conditions

*Certain service and personnel fees required by jurisdictional agencies are not collected by FilmL.A. Any such fees must be paid directly to the appropriate agency, and a separate invoice will be provided to the permittee.
Community Survey Required
Equipment staging and vehicles may park on one side of the street only.
Must Maintain 5' Clearance on Sidewalks/Walkways
Must maintain local/emergency access
No cast or crew parking on area streets
No steps from trailers, trucks or motorhomes may be facing road
Number of uniformed officers listed on the permit is a minimum requirement. Permittee remains responsible for deploying a sufficient number of uniformed officers to provide traffic and crowd control to ensure the safety of the film crew and the public.
Traffic control must be done in accordance w/MUTCD
Traffic Officers Required
Uniformed officers shall have a copy of the film permit in their possession and are required to confirm that all traffic control signage devices are in place.

Equipment on Location

Type	Quantity
5 or 10 ton trucks	5
Cast/Crew vehicles	55
Catering Truck	1
Condors	2

Personnel on Location

Type	Quantity
Cast	6
Crew	75
Extras	5
Off-Duty/Retired LAPD Officer(s)	2

NOT A PERMIT

FilmL.A., Inc.
6255 W Sunset Blvd, 12th Floor
Hollywood, CA 90028
t: (213)977-8600 - f: (213)977-8601
www.filmla.com

Summary Information — Location

Permit Number F00150120
Production Company TIME OF DEATH, LLC
Insured Company TIME OF DEATH, LLC
Production Title COUNTDOWN

Location Manager Jay Traynor
Primary Phone Mobile - 213-712-9815
Secondary Phone

Cranes	1
Cube Trucks	3
Generator	1
Picture vehicles	15
Portable restrooms	1
Scissor Lifts	1
Semi Trucks	5
Stakebed Trucks	5
Trailers	3
Vans	4

Filming Activities Drive ups & away; Equipment on property; Equipment on sidewalk, in curb lane & across street; Interior and exterior dialogue; Intermittent pedestrian control; Intermittent traffic control - 2 minutes standard; Wetdown; 15 EXTRAS, GIRL JUMPS OUT OF CAR ON PRIVATE PROPERTY, CONDOR, 15 PICTURE CARS, ; 2 PICTURE CARS IN SIMULATED CAR CRASH ON PRIVATE PROPERTY. ; empty/vacant business;

Jurisdiction **Political:** Los Angeles City - Council District 12 **Police:** Los Angeles Police Department **Fire:** Los Angeles City

Thomas Guide **Page:** 500 **Grid:** A4

Approvals LOS ANGELES CITY POLICE DEPARTMENT Richard Priest

Parking

Base Camp 20525 Nordhoff St, Chatsworth, CA, 91311
Location Type :
Other Location

Crew Parking 20525 Nordhoff St, Chatsworth, CA, 91311
Location Type :
Other Location

Parking Notes
BASE CAMP/CREW PARKING AT STAGE
CATERING AT STAGE FOR BREAKFAST
CATERING AT LADOT CHATSWORTH INTERMODAL TRANSPORTATION CENTER
10036-10044 OLD DEPOT PLAZA ROAD
CHATSWORTH, CA. 91311 (WILL SEND YOU AERIAL MAP) LET ME KNOW WHAT I NEED TO WITH THEM.

Posting "No Parking" N/S OF DEVONSHIRE STREET, OWENSMOUTH AVE - 21603 DEVONSHIRE

NOT A PERMIT

FilmL.A., Inc.
6255 W Sunset Blvd, 12th Floor
Hollywood, CA 90028
t: (213)977-8600 - f: (213)977-8601
www.filmla.com

Summary Information — Location

Permit Number	F00150120	**Location Manager**	Jay Traynor
Production Company	TIME OF DEATH, LLC	Primary Phone	Mobile - 213-712-9815
Insured Company	TIME OF DEATH, LLC	Secondary Phone	
Production Title	COUNTDOWN		
signs	STREET		
Approximate Footage	County Parking	**Log Number**	237350
Date(s)	4/17/2019 to 4/18/2019	**Time(s)**	00:00 to 00:00

NOT A PERMIT

FilmL.A., Inc.
6255 W Sunset Blvd, 12th Floor
Hollywood, CA 90028
t: (213)977-8600 - f: (213)977-8601
www.filmla.com

Summary Information — Location

Permit Number	F00150120	**Location Manager**	Jay Traynor
Production Company	TIME OF DEATH, LLC	Primary Phone	Mobile - 213-712-9815
Insured Company	TIME OF DEATH, LLC	Secondary Phone	
Production Title	COUNTDOWN		

Location Address	Tunney Ave., Devonshire St. - Calvin Ave., Northridge, CA 91326
Location Type	Street
Prep Dates	4/9/2019 - 4/9/2019 07:00 - 17:00 1 day
Film Dates	4/9/2019 - 4/9/2019 17:00 - 23:59 1 day
Strike Dates	4/10/2019 - 4/10/2019 09:00 - 17:00
Open or Closed to the Public	Closed
Generic Conditions	*Certain service and personnel fees required by jurisdictional agencies are not collected by FilmL.A. Any such fees must be paid directly to the appropriate agency, and a separate invoice will be provided to the permittee. *LAFD UFSO: Company must contact FilmL.A. for extension of the Uniformed Fire Safety Officers' hours. During normal business hours, UFSO must also inform the LAFD Film desk of the extension. Community Survey Obtained Equipment staging and vehicles may park on one side of the street only. Must Maintain 5' Clearance on Sidewalks/Walkways Must maintain local/emergency access No cast or crew parking on area streets No steps from trailers, trucks or motorhomes may be facing road Notify LAPD Devonshire Division (818) 832 0633 and comm. (213) 978-6552 1/2 hour prior to any gunfire, brandishing weapons, special effects or simulated emergency or criminal activity. Number of uniformed officers listed on the permit is a minimum requirement. Permittee remains responsible for deploying a sufficient number of uniformed officers to provide traffic and crowd control to ensure the safety of the film crew and the public. Traffic control must be done in accordance w/MUTCD Traffic Officers Required Uniformed officers shall have a copy of the film permit in their possession and are required to confirm that all traffic control signage devices are in place.
Please see attached document	Tunney (clsoure) btwn Devonshire Tampa Ave - Countdown.pdf

NOT A PERMIT

FilmL.A., Inc.
6255 W Sunset Blvd, 12th Floor
Hollywood, CA 90028
t: (213)977-8600 - f: (213)977-8601
www.filmla.com

Summary Information — Location

Permit Number F00150120
Production Company TIME OF DEATH, LLC
Insured Company TIME OF DEATH, LLC
Production Title COUNTDOWN

Location Manager Jay Traynor
Primary Phone Mobile - 213-712-9815
Secondary Phone

Equipment on Location

Type	Quantity
5 or 10 ton trucks	5
Cast/Crew vehicles	55
Catering Truck	1
Condors	1
Cranes	1
Cube Trucks	3
Generator	1
Picture vehicles	3
Portable restrooms	1
Scissor Lifts	1
Semi Trucks	5
Stakebed Trucks	5
Trailers	3
Vans	4

Personnel on Location

Type	Quantity
Cast	5
Crew	75
Extras	5
LA City UFSO assigned	44894
Off-Duty/Retired LAPD Officer(s)	2

Filming Activities Drive ups & away; Emergency vehicles with flashing lights; Equipment on sidewalk, in curb lane & across street; Exterior Dialogue; Intermittent pedestrian control; Intermittent traffic control - 2 minutes standard; Talent in police uniforms; Actors in police and EMT uniforms. Scene: emergency workers tend to overturned crash car in ditch at Limekin Canyon Trail (flood control property);

Jurisdiction **Political:** Los Angeles City - Council District 12 **Police:** Los Angeles Police Department **Fire:** Los Angeles City

Thomas Guide **Page:** 500 **Grid:** F4

Approvals

LOS ANGELES CITY POLICE DEPARTMENT	Richard Priest
LOS ANGELES CITY DEPARTMENT OF PUBLIC WORKS-COMMISSIONER	Kevin James
LOS ANGELES CITY DEPARTMENT OF TRANSPORTATION - CLOSURES	Joshua Mingo
LOS ANGELES CITY FIRE DEPARTMENT - FILM UNIT	Kanisha Leonard

Coordinator Note UFSO REQUIRED
4/9 0500-2359

NOT A PERMIT

FilmL.A., Inc.
6255 W Sunset Blvd, 12th Floor
Hollywood, CA 90028
t: (213)977-8600 - f: (213)977-8601
www.filmla.com

Summary Information — Location

Permit Number F00150120
Production Company TIME OF DEATH, LLC
Insured Company TIME OF DEATH, LLC
Production Title COUNTDOWN

Location Manager Jay Traynor
Primary Phone Mobile - 213-712-9815
Secondary Phone

START AT
9777 Topanga Canyon Blvd, Chatsworth, CA, 91311 (hotel)
FOLLOW TO:
Tunney Ave., Devonshire St. - Calvin Ave.
FOLLOW TO:
Limekiln Canyon Trail (COUNTY FLOOD CONTROL PROPERTY) North of Tunney Ave)

Parking

Base Camp
Location Type : 20525 Nordhoff St, Chatsworth, CA, 91311
Other Location

Crew Parking
Location Type : 20525 Nordhoff St, Chatsworth, CA, 91311
Other Location

Posting "No Parking" signs W/S TUNNY AVE, BETWEEN DEVONSHIRE AVE - CALVIN AVE

Approximate Footage 601 - 900 **Log Number** 237352

Date(s) 4/9/2019 to 4/10/2019 **Time(s)** 00:00 to 00:00

Posting "No Parking" signs B/S TUNNEY AVE - CALVIN AVE TO DEVONSHIRE AVE

Approximate Footage 1201 - 1500 **Log Number** 237353

Date(s) 4/9/2019 to 4/10/2019 **Time(s)** 00:00 to 00:00

Lane / Full Closure FULL STREET CLOSURE TUNNEY AVE, BETWEEN DEVONSHIRE AVE - CALVIN AVE

Approximate Footage 0 - 300

Date(s) 4/9/2019 to 4/9/2019 **Time(s)** 19:00 to 23:59

NOT A PERMIT

FilmL.A., Inc.
6255 W Sunset Blvd, 12th Floor
Hollywood, CA 90028
t: (213)977-8600 - f: (213)977-8601
www.filmla.com

Summary Information — Location

Permit Number F00150120
Production Company TIME OF DEATH, LLC
Insured Company TIME OF DEATH, LLC
Production Title COUNTDOWN

Location Manager Jay Traynor
Primary Phone Mobile - 213-712-9815
Secondary Phone

This location has been CANCELED

Location Address 21625 Devonshire St, Chatsworth, CA, 91311

Location Type Retail Business

Prep Dates 4/15/2019 - 4/17/2019 07:00 - 19:00 3 days

Film Dates 4/17/2019 - 4/17/2019 10:00 - 02:00 1 day
4/18/2019 - 4/18/2019 10:00 - 05:00 1 day

Strike Dates 4/22/2019 - 4/22/2019 07:00 - 19:00

Open or Closed to the Public Closed

Generic Conditions
*Certain service and personnel fees required by jurisdictional agencies are not collected by FilmL.A. Any such fees must be paid directly to the appropriate agency, and a separate invoice will be provided to the permittee.
Community Survey Required
Equipment staging and vehicles may park on one side of the street only.
Must Maintain 5' Clearance on Sidewalks/Walkways
Must maintain local/emergency access
No cast or crew parking on area streets
No steps from trailers, trucks or motorhomes may be facing road
Number of uniformed officers listed on the permit is a minimum requirement.
Permittee remains responsible for deploying a sufficient number of uniformed officers to provide traffic and crowd control to ensure the safety of the film crew and the public.
Traffic control must be done in accordance w/MUTCD
Traffic Officers Required
Uniformed officers shall have a copy of the film permit in their possession and are required to confirm that all traffic control signage devices are in place.

Equipment on Location

Type	Quantity
5 or 10 ton trucks	5
Cast/Crew vehicles	55
Catering Truck	1
Condors	2

Personnel on Location

Type	Quantity
Cast	6
Crew	75
Extras	5
Off-Duty/Retired LAPD Officer(s)	2

NOT A PERMIT

FilmL.A., Inc.
6255 W Sunset Blvd, 12th Floor
Hollywood, CA 90028
t: (213)977-8600 - f: (213)977-8601
www.filmla.com

Summary Information — Location

Permit Number F00150120
Production Company TIME OF DEATH, LLC
Insured Company TIME OF DEATH, LLC
Production Title COUNTDOWN

Location Manager Jay Traynor
Primary Phone Mobile - 213-712-9815
Secondary Phone

Cranes	1
Cube Trucks	3
Generator	1
Picture vehicles	15
Portable restrooms	1
Scissor Lifts	1
Semi Trucks	5
Stakebed Trucks	5
Trailers	3
Vans	4

Filming Activities Drive ups & away; Equipment on sidewalk, in curb lane & across street; Interior and exterior dialogue; Intermittent pedestrian control; Intermittent traffic control - 2 minutes standard; WETDOWN, CAMERA AND EQUIPMENT ON PRIVATE PROPERTY, 15 EXTRAS, GIRL JUMPS OUT OF CAR ON PRIVATE PROPERTY, CONDOR, 15 PICTURE CARS, ; 2 PICTURE CARS, SIMULATED CARS CRASH ON PRIVATE PROPERTY. ; empty/vacant business;

Jurisdiction **Political:** Los Angeles City - Council District 12 **Police:** Los Angeles Police Department **Fire:** Los Angeles City

Thomas Guide **Page:** 500 **Grid:** a5

Approvals LOS ANGELES CITY POLICE DEPARTMENT Richard Priest

Parking

Base Camp 20525 Nordhoff St, Chatsworth, CA, 91311
Location Type :
Other Location

Crew Parking 20525 Nordhoff St, Chatsworth, CA, 91311
Location Type :
Other Location

Parking Notes
BASE CAMP/CREW PARKING AT STAGE
CATERING AT STAGE FOR BREAKFAST
CATERING AT LADOT CHATSWORTH INTERMODAL TRANSPORTATION CENTER
10036-10044 OLD DEPOT PLAZA ROAD
CHATSWORTH, CA. 91311 (WILL SEND YOU AERIAL MAP) LET ME KNOW WHAT I NEED TO WITH THEM.

NOT A PERMIT

FilmL.A., Inc.
6255 W Sunset Blvd, 12th Floor
Hollywood, CA 90028
t: (213)977-8600 - f: (213)977-8601
www.filmla.com

Summary Information — Location

Permit Number	F00150120	**Location Manager**	Jay Traynor
Production Company	TIME OF DEATH, LLC	Primary Phone	Mobile - 213-712-9815
Insured Company	TIME OF DEATH, LLC	Secondary Phone	
Production Title	COUNTDOWN		

Location Address	Limekiln Canyon Trail (COUNTY FLOOD CONTROL PROPERTY) North of Tunney Ave), Los Angeles, CA 91326
Location Type	River bed
Prep Dates	4/9/2019 - 4/9/2019 07:00 - 17:00 1 day
Film Dates	4/9/2019 - 4/9/2019 17:00 - 23:59 1 day
Strike Dates	4/10/2019 - 4/10/2019 09:00 - 17:00
Open or Closed to the Public	Open
Generic Conditions	*Certain service and personnel fees required by jurisdictional agencies are not collected by FilmL.A. Any such fees must be paid directly to the appropriate agency, and a separate invoice will be provided to the permittee. *LAFD UFSO: Company must contact FilmL.A. for extension of the Uniformed Fire Safety Officers' hours. During normal business hours, UFSO must also inform the LAFD Film desk of the extension. Community Survey Obtained Equipment staging and vehicles may park on one side of the street only. Must Maintain 5' Clearance on Sidewalks/Walkways Must maintain local/emergency access No cast or crew parking on area streets No steps from trailers, trucks or motorhomes may be facing road Notify LAPD Devonshire Division (818) 832 0633 and comm. (213) 978-6552 1/2 hour prior to any gunfire, brandishing weapons, special effects or simulated emergency or criminal activity. Number of uniformed officers listed on the permit is a minimum requirement. Permittee remains responsible for deploying a sufficient number of uniformed officers to provide traffic and crowd control to ensure the safety of the film crew and the public. Traffic control must be done in accordance w/MUTCD Traffic Officers Required Uniformed officers shall have a copy of the film permit in their possession and are required to confirm that all traffic control signage devices are in place.
Please see attached documents	LIMEKILN AREA MAP.pdf Permit FCDP2019000176 Limekiln.pdf

NOT A PERMIT

FilmL.A., Inc.
6255 W Sunset Blvd, 12th Floor
Hollywood, CA 90028
t: (213)977-8600 - f: (213)977-8601
www.filmla.com

Summary Information — Location

Permit Number F00150120
Production Company TIME OF DEATH, LLC
Insured Company TIME OF DEATH, LLC
Production Title COUNTDOWN

Location Manager Jay Traynor
Primary Phone Mobile - 213-712-9815
Secondary Phone

Equipment on Location

Type	Quantity
5 or 10 ton trucks	5
Cast/Crew vehicles	55
Catering Truck	1
Condors	1
Cranes	1
Cube Trucks	3
Generator	1
Picture vehicles	3
Portable restrooms	1
Scissor Lifts	1
Semi Trucks	5
Stakebed Trucks	5
Trailers	3
Vans	4

Personnel on Location

Type	Quantity
Cast	5
Crew	75
Extras	5
LA City UFSO assigned	44894
Off-Duty/Retired LAPD Officer(s)	2

Filming Activities Drive ups & away; Emergency vehicles with flashing lights; Equipment on sidewalk, in curb lane & across street; Exterior Dialogue; Intermittent pedestrian control; Talent in police uniforms; Actors in police and EMT uniforms. Scene: emergency workers tend to overturned crash car in ditch at Limekiln Canyon Trail (flood control property);

Jurisdiction **Political:** Los Angeles City - Council District 12 **Police:** Los Angeles Police Department **Fire:** Los Angeles City

Thomas Guide **Page:** 500 **Grid:** F4

Approvals

LOS ANGELES CITY POLICE DEPARTMENT	Gabriel Aleman
LOS ANGELES COUNTY DEPARTMENT OF PUBLIC WORKS - FLOOD CONTROL	Christine Yeh
LOS ANGELES COUNTY PUBLIC WORKS - FINAL APPROVERS	Linda Ayers
LOS ANGELES CITY FIRE DEPARTMENT - FILM UNIT	Kanisha Leonard

Coordinator Note UFSO REQUIRED
4/9 0500-2359
START AT

NOT A PERMIT

FilmL.A., Inc.
6255 W Sunset Blvd, 12th Floor
Hollywood, CA 90028
t: (213)977-8600 - f: (213)977-8601
www.filmla.com

Summary Information — Location

Permit Number F00150120
Production Company TIME OF DEATH, LLC
Insured Company TIME OF DEATH, LLC
Production Title COUNTDOWN

Location Manager Jay Traynor
Primary Phone Mobile - 213-712-9815
Secondary Phone

9777 Topanga Canyon Blvd, Chatsworth, CA, 91311 (hotel)
FOLLOW TO:
Tunney Ave., Devonshire St. - Calvin Ave.
FOLLOW TO:
Limekiln Canyon Trail (COUNTY FLOOD CONTROL PROPERTY) North of Tunney Ave)

Parking

Base Camp
Location Type : 20525 Nordhoff St, Chatsworth, CA, 91311
Other Location

Crew Parking
Location Type : 20525 Nordhoff St, Chatsworth, CA, 91311
Other Location

NO PERMIT

Appointment of Stanley Production Services
As Authorized Agent and Representative

I certify that I am a representative of CBS EYE PRODUCTIONS ("Principal") and am authorized to enter into binding contractual agreements on its behalf. I further certify that I am authorized by Principal to appoint other representatives and agents for Principal and to give such representatives and agents authority to enter into and bind Principal to agreements relating to the issuance of and compliance with location film (e.g. theatrical, television, commercial and other motion. picture filming) and still photographic permits, including the permits themselves and any riders to such permits. Acting on behalf of Principal in my capacity as its authorized representative, I appoint Stanley Production Services and it employees and agents SPS as Principal's authorized representatives and agents to apply for location film (e.g. theatrical, television, commercial and other motion. picture filming) and still photographic permits on behalf of Principal through FilmLA, Inc. for any city, county or through any other jurisdictions where FilmLA, Inc. operates, to negotiate, discuss, accept, modify, agree to and bind Principal to the terms and conditions of such permits (including all restrictions and/or community guidelines applicable to any such permit); and to execute such permits on behalf of Principal. Principal understands, acknowledges and agrees that it (and/or its insurer) remains responsible and liable for all obligations imposed by or incidental to any permit or rider issued to Principal signed by any employee or agent of (including any coordinator, runner or messenger used by) SPS Principal further agrees to comply with the terms and conditions of any such permits and hereby appoint SPS as an authorized representative to facilitate compliance with such terms and conditions following issuance of any such permits and to enter into agreements for Principal with respect thereto. Any person, agency, entity, or organization (including FilmLA, Inc. and any city, county or other jurisdictions where FilmLA, Inc. operates) may rely upon this appointment and need not obtain further authorization for any act described herein. An original or faxed copy of this appointment shall be sufficient, and may be treated as an original for your purposes. The appointment may be revoked by Principal at any time in writing delivered to FilmLA, Inc., but in any case shall expire one (1) year from the date of execution set forth below.

I declare under penalty of perjury under the laws of the State of California that I am authorized to appoint SPS as agent for Principal, and based upon that authority I hereby appoint SPS as Principal's agent as set forth herein.

Date: 2/12/2019

Representative's Signature

Tano Tropia

Representative's Name (Please Print)

Location Manager

Representative's Title (Please Print)

CBS EYE PRODUCTIONS

Name of Principal (i.e. company name) (Please Print)

Street: 1600 Rosecrans Ave, Bldg #4A, 3rd Floor
City: Manhattan beach
State: California
ZIP: 90266

Principal's Mailing Address (Please Print)

310-722-6500

Principal's Phone Number (Please Print)

Stanley Production Services

957 Woodlawn Dr
Thousand Oaks Ca 91360

NOT A PERMIT

Permit #F00150120

DETOUR ROUTE:

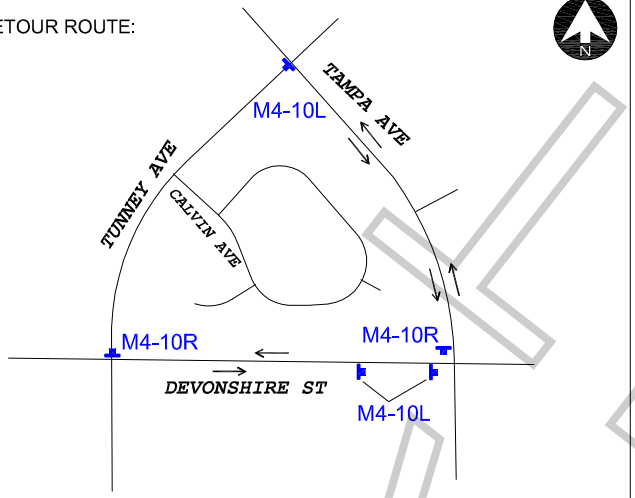

TRAFFIC SIGNAL
TRAFFIC CONE
TYPE I W/ SIGN

R3-1 | R3-2 | R11-4 | R11-2 | SC3 | M4-10(L) | M4-10(R) | W20-2 | W20-3

ALL TRAFFIC CONTROL WILL BE INSTALLED TO MEET OR EXCEED THE LATEST CA-MUTCD MINIMUM REQUIREMENTS

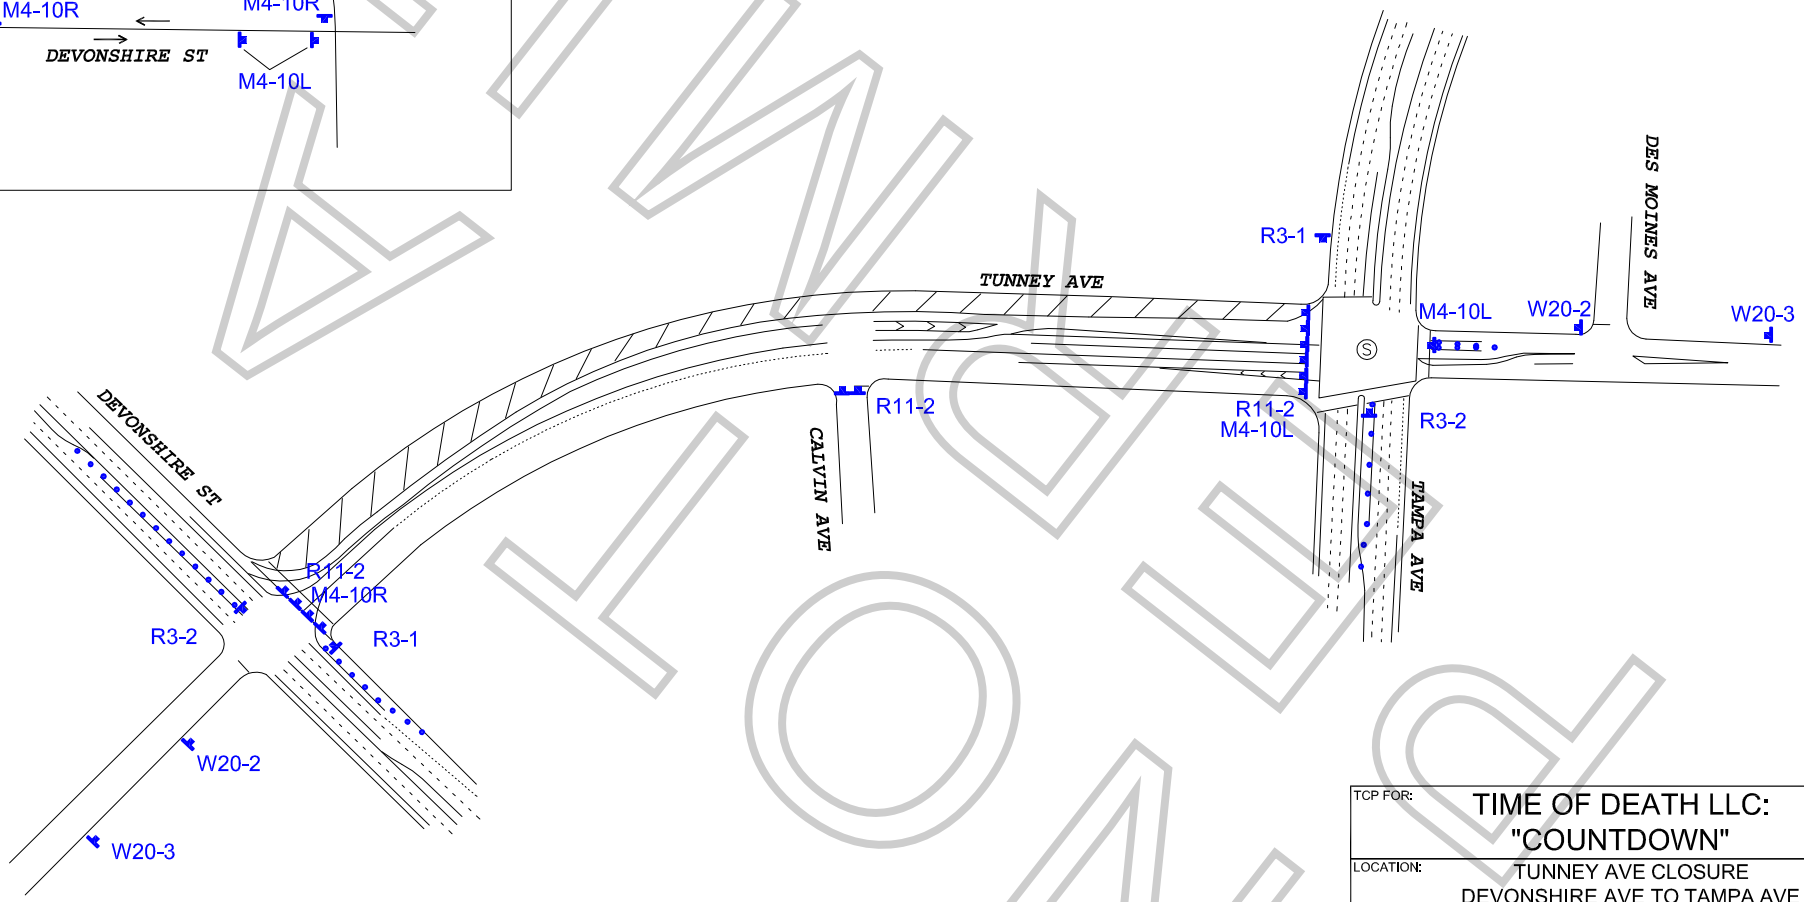

WORK ZONE TRAFFIC CONTROL PLAN
GENERAL NOTES

1. DATE/TIME: 4-9-19 FROM 1900 HOURS TO 23:59 HOURS.

2. ALL SIGNING, STRIPING, AND TRAFFIC CONTROL DEVICES SHALL CONFORM TO THE (CURRENT) STATE OF CALIFORNIA DEPARTMENT OF TRANSPORTATION (CALTRANS) STANDARD PLANS AND STANDARD SPECIFICATIONS, CALIFORNIA MUTCD, AND ANY ADDENDUMS THERETO, AND AS SHOWN ON THESE PLANS, SYMBOLS AND ABBREVIATIONS USED ARE SHOWN ON CALTRANS STANDARD PLANS.
3. THERE WILL BE NO INTERFERENCE WITH TRAFFIC SIGNALS OR CROSSWALKS.
4. CONES WILL BE 28" MINIMUM HEIGHT AND HAVE REFLECTORIZED SLEEVES FOR NIGHT WORK.
5. POLICE WILL DIRECT TRAFFIC IF NECESSARY.

TCP FOR: TIME OF DEATH LLC: "COUNTDOWN"

LOCATION: TUNNEY AVE CLOSURE
DEVONSHIRE AVE TO TAMPA AVE
NORTHRIDGE, CALIFORNIA

CONTACT: MIKE WEBSTER
OFFICE# 323-579-1173
JAY TRAYNOR
PH# 626-234-9391

JCL TRAFFIC SERVICES
(213) 622-9775
C31-CA Lic # 805357

DATE	REVISIONS		
		DRAFTER:	MARIO MENJIVAR
		SCALE:	N.T.S.
		FILM LA:	ML

ALINOUE

PREP APRIL 8, 2019 8AM-5PM

PREP APRIL 9, 2019 6AM-12PM

SHOOT APRIL 9, 6PM-12AM

STRIKE APRIL 10, 2019 9AM-5PM

CAR IN DITCH/TECHNO CRANE/

CLEAN TRASH AND DEBRIS IF POSSIBLE

LIGHTS/EQUIPMENT STAGING

WEED WHACK FOR PICTURE (GREENS MEN)

MOVE FREE STANDING BRANCHES

ATTACH FAKE BRANCH TO EXISTING TREE/SIMULATED SMOKE EFFECT

THIS IS ONLY AREA WE ARE IN

WORKING TRUCKS/STAGING
EQUIPMENT/DOLLY TRACK
ON TUNNEY AVE

Limekiln Canyon Trail

Tunney Ave

Hiawatha St

Calvin Ave

© 2018 Google

Google Earth

COUNTY OF LOS ANGELES
DEPARTMENT OF PUBLIC WORKS
900 SOUTH FREMONT AVENUE
ALHAMBRA, CALIFORNIA 91803

PERMIT TYPE: Flood
PERMIT CLASS/SUBCLASS: Access
EXPIRATION DATE: 04/10/2019

PERMIT#: FCDP2019000176
PERMIT STATUS: Issued
Page 1 of 8
ISSUE DATE: 04/08/2019
BY: Christine Yeh
PERMIT OFFICE: PO6
900 S. Fremont Avenue 3rd Floor
Alhambra, CA 91803
(626) 458-3129
(626) 458-4949 Fax

APPLICANT	ADDRESS	
Film LA Inc. Michael Gonzalez	6255 W Sunset Boulevard #12th Floor Hollywood, CA 90028	Business: (213)977-8600 email: N/A
Film LA, Inc. Donna Washington	6255 W Sunset Boulevard Los Angeles, CA 90028	Business: (213)977-8617 email: DWASHINGTON@FILMLA.COM

LOCATION:
Limekiln Canyon Trail at Tunney Ave., City of Los Angeles

PROJECT/WORK ORDER NO.

FLOOD FACILITY NAME:
LIMEKILN CREEK

PROJECT DESCRIPTION:
To authorize temporary access into Los Angeles County Flood Control District's (District) right of way for filming on 04/09/2019.

$1,043.00 is owed to the County by FilmLA.

PROJECT CONDITIONS:

1. This permit is for access to the SWMD-West Area office and Limekiln Creek only.
2. Permittee shall provide a minimum 48 hour advanced notice to all adjacent property owners or occupants within a 100 foot radius of the project site; and call the local Stormwater Maintenance Division yard at least 24 hours before starting work. The notice shall be written in the form of a letter, doorhanger, or flyer; and provide sufficient information regarding the project including the scope of work, schedule of work, working hours and a human contact to handle questions. Evidence of such notice must be produced upon demand by any District representative.
   Hansen Yard (West) (818) 896-0594
3. Permittee shall provide a professional security guard at the gate entrance during filming.
4. This permit shall not be exercised during inclement weather or when the 5-day forecast predicts rain. No activities will be allowed during storm events.
5. Permittee shall provide a schedule of activities, including duration, to avoid any potential conflicts with LACDPW maintenance activities in the area.
6. A copy of this permit shall be kept at the work site during all periods of operation within the District's right-of-way. Permittee must be able to present permit to any law enforcement officer or Public Works official at any time.
7. This permit is for access only to film; additional actions will require a separate permit.
8. Parking of vehicles and obstructing the entrance to the access road or of the storing of equipment in front of the double drive gates or on the access road is prohibited.
9. When vehicles/equipment are on FCD property, all necessary BMP's shall be implemented such as drip pans, dry clean-up methods, etc.
10. Access to the channel invert or use of the invert for storage of materials is prohibited.
11. No equipment or materials shall be stored overnight on LACFCD premises.
12. Permittee must comply with all occupational safety agency directives while working around flowing water.

NOT A PERMIT

13. Permittee must not allow any materials or wash water to flow downstream while carrying out the work.
14. Permittee shall be responsible for picking up all trash and recyclables, and cleaning up any oil leaks from the vehicles before leaving the site.
15. Upon completion of the work authorized under this permit, Permittee shall restore the area to the satisfaction of the District's representative. Permitee is responsible for closing the gates at the end of the day.
16. All liability associated with this permit request must be assumed by the permittee. The District/County assumes no responsibility for any claims, loss, damage or liability occurring by reason of Permittee's exercise of this permit.
17. During the period of operations conducted under the permit, permittee shall maintain in effect an insurance policy (minimum limit $ 2 million) naming the Los Angeles County Flood Control District and Los Angeles County as co-insured with respect to the permitted operations. A copy of this policy shall be submitted to the District for inclusion in its files for the duration of the permit. Expiration or cancellation of the insurance policy shall result in revocation of this permit.
18. Additional Attachment(s): FCDP2019000176 Site Map

Attachments**:** Los Angeles County Flood Permit Standard Provisions, Best Management Practices(BMPs)

FEE NAME	FEE CODE	AMOUNT
	TOTAL FEES:	

Performance of work activity under this permit is tantamount to agreeing to the following terms:

1. Permittee is hereby permitted to perform the scope of work described above at the location described above, subject to all applicable provisions of the Flood Control Channels Ordinance (Chapter 20.94 of Title 20, Los Angeles County Code), County of Los Angeles Highway Permit Ordinance (Division 1 of Title 16, Los Angeles County Code), and/or any Municipal Code or Ordinance governing the area where this work is to be done.
2. Permittee's activities in connection with this Permit shall also be subject to the provisions and conditions contained in this Permit and any attachments, which are incorporated herein.
3. INSPECTION REQUIRED - Contact the Permit Office indicated on the Permit at least one (1) working day before starting any work. Failure to do so may result in this permit being suspended or revoked.
4. Compliance with Section 8771 of the State of California Business and Professions Code for the preservation and/or perpetuation of existing land survey monuments.
5. Compliance with Chapter 12.80 Stormwater and Runoff Pollution Control of the Los Angeles County Code, and the Best Management Practices (BMPs) Attachment.
6. This permit must be made available for inspection at the work site upon request by a County or District representative, or law enforcement official.
7. This permit will expire if the work is not commenced within 180 days from the date of permit issuance.
8. Upon completion of work, contact the Permit Office indicated in this Permit no later than the next working day. Failure to do so may result in additional fees assessed.
9. This Permit is revocable by the District if the District determines that the public interest and welfare require such revocation and shall be deemed void if the Permittee is not in compliance with Section 3800 of the Labor Code.

NOT A PERMIT

LOS ANGELES COUNTY FLOOD CONTROL DISTRICT
STANDARD PERMIT PROVISIONS

1. This permit is valid only for the purpose specified herein. No change of purpose as outlined in application or drawings submitted with application is permitted except upon written permission of the Chief Engineer or his representative.

2. Activities and uses authorized under this permit are subject to any instructions of the Chief Engineer or his representative. **ALL INSTRUCTIONS MUST BE STRICTLY OBSERVED.**

3. Permittee shall be responsible for notifying their contractor and all subcontractors of the provisions of this permit.

4. Permittee (including its contractors and subcontractors) shall indemnify, defend (with counsel reasonably satisfactory to District and the County of Los Angeles), and hold harmless District and the County of Los Angeles, and their elected and appointed officers, employees and agents, from and against any and all claims, expenses (including court costs and reasonable attorney and expert witness fees) demands, liabilities, losses, or causes of action of whatsoever nature or character, for injury, illness or death or loss of, damage to or destruction of property which arises out of, or is in any way connected to, the activities of Permittee described in this Permit.

   This indemnification shall survive in its entirety the termination or revocation of this Permit, and shall remain in full force and effect in perpetuity, unless agreed to otherwise in writing by the District.

5. Permittee shall protect all District facilities where the proposed work comes in close proximity to the District facilities. Any damage caused to Flood Control structures by reason of exercise of this permit shall be repaired, at the permittee's sole expense, to the satisfaction of the District. Should the permittee neglect to promptly make repairs, the District may perform such work or have others perform the work, and the permittee agrees to reimburse the District for all costs of the work so performed upon receipt of a statement thereof.

6. Any structure or portions thereof or plantings placed on District rights of way or which affect District structures must be removed, revised, and/or relocated by permittee without cost to the District, or any other public agency the District shall so designate, should future activities or policy so require.

7. Unless authorized by this permit, permittee shall not prune, deface, destroy or remove any tree or landscaping growing or to grow upon the District right of way.

8. This permit is valid only to the extent of District jurisdiction. Acquisition of permits required by other affected agencies and consent of underlying fee owner(s) of District easement lands are the responsibility of the permittee. **NOTHING CONTAINED IN THIS PERMIT SHALL BE CONSTRUED AS A RELINQUISHMENT OF ANY RIGHTS NOW HELD BY THE DISTRICT.**

9. This permit is subject to all prior unexpired permits, agreements, easements, privileges, or other rights, whether recorded or unrecorded, in the area specified by this permit. Permittee shall make his own arrangements with holders of such prior rights.

10. Ingress and egress shall be at locations approved by the District's representative.

11. Permittee shall keep the District's right of way clear of obstructions for through access at all times and shall not interfere with the activities of the District's representative. Permittee shall be prepared to remove all material or equipment upon notice to accommodate District's operation and maintenance needs.

NOT A PERMIT

12. Permittee shall not use District's right of way for the temporary or permanent storage of excavated materials, rock, sand, cement, or other material, or any equipment, except as specifically noted.

13. Unless otherwise specified herein, this permit may be revoked or canceled at any time by the Chief Engineer or his representative when required for District purposes.

14. Upon written notice of cancellation or revocation of this permit for any cause whatsoever, permittee shall restore District right of way and structures to their condition prior to the issuance of the permit and then shall vacate District property. Should permittee neglect to restore the premises or structures to a condition satisfactory to the Chief Engineer or his representative, the District may perform such work or have others perform the work, and the permittee agrees to reimburse the District for all costs of the work so performed upon receipt of a statement thereof.

15. Permittee will be subject to fines from the California Regional Water Quality Control Board. the California Department of Fish and Wildlife, and the United States Coast Guard for any water pollution resulting from these activities.

16. In the event of a District employee work stoppage, the Chief Engineer or his representative reserves the right to suspend all activity authorized under this permit which requires inspection by the District. Activity authorized by the permit shall not resume until District approval to do so is given.

17. Unless otherwise specifically provided, all costs incurred by permittee as a result of the conditions of the permit or exercise by District of any right, authority, or reservation contained therein shall be the sole responsibility of and shall be borne entirely by the permittee.

NOT A PERMIT

Best Management Practices (BMPs)
Attachment

The Los Angeles County Department of Public Works (LACDPW) requires Permittees and their contractors to implement a program to effectively control water pollution during all Permit construction projects. This project shall conform with the requirements of the following County Code and Permits:

- Los Angeles, California County Code Chapter 12.80 Stormwater and Runoff Pollution Control
- Waste Discharge Requirements for Municipal Separate Storm Water System (MS4) and Discharges within the Coastal Watersheds of Los Angeles County, Except Those Discharges Originating from the City of Long Beach (Order No. R4-2012-0175 as amended by StateWater Board OrderWQ 2015-0075 and Los AngelesWater Board Order R4-2012-0175-A01, National Pollutant Discharge Elimination System [NPDES] No. CAS004001)
- NPDES General Permit for Storm Water Discharges Associated with Construction and Land Disturbance Activities (Order No. 2009-0009-DWQ amended by 2010-0014-DWQ and 2012-0006-DWQ, NPDES No. CAS000002)

The Permittee or Authorized Representative and their contractors shall know and fully comply with the applicable provisions of these permits and Federal, State and local regulations that govern the Permittee or Authorized Representative's operations and the storm water discharges from the project site.
In order to ensure a minimum level of water quality control, the Permittee or Authorized Representative and their contractors shall effectively implement and maintain appropriate Best

- Management Practices (BMPs) shown in Table 1. In addition, the Permittee or Authorized Representative and their contractors shall comply with the following requirements:

- Sediments shall not be discharged to the storm drain system or receiving waters. Sediments generated on the construction site shall be retained.

- No construction-related materials: waste, spills, or residue shall be discharged from the project site to streets, drainage facilities, receiving waters, or adjacent property by wind or runoff.

- Non-storm water runoff from equipment, vehicle washing, or any other activity shall be contained within the project site using appropriate BMPs.

- Erosion from slopes and channels shall be prevented.

- Minimize grading during the wet season (October 15 through April 15). All erosion susceptible slopes shall be covered, planted, or protected in any way that prevents sediment discharge from the project site.

BMPs shall conform to the requirements in the LACDPW Construction Division's "Construction Site Best Management Practices (BMPs)Manual," and addenda thereto issued up to and including, the date of issuance of the Permit for the project. Copies of the Manual are available for download at:

http://dpw.lacounty.gov/cons/specs/BMPManual.pdf

NOT A PERMIT

Year-Round Implementation Requirements

The Permittee or Authorized Representative and their contractors shall have an effective program for implementing, inspecting, and maintaining water pollution control practices for wind erosion control, tracking control, non-storm water control, and waste management and materials pollution control.

Soil stabilization and sediment control practices shall be provided throughout the rainy season, defined as between October 15 and April 15, and whenever the National Weather Service predicts rain within 24 hours. The National Weather Service weather forecast shall be monitored and used by the Permittee on a daily basis.

The non-rainy season shall be defined as all days outside the defined rainy season. Disturbed soil areas within the project shall be protected in conformance with the requirements in the Construction Site BMP Manual with sediment controls implemented prior to a predicted rain event.

Maintenance and Inspection
The Permittee or Authorized Representative and their contractors shall be responsible throughout the duration of the project for installing, constructing, inspecting, maintaining, removing and disposing of the BMPs. Unless otherwise directed by LACDPW, the Permittee or Authorized Representative and their contractors are responsible for BMP implementation and maintenance throughout any temporary suspension of work. The Permittee or Authorized Representative shall reimburse LACDPW for the full costs of cleaning or repairing of storm drain, water course, or channel which may be necessary due to ineffective implementation of BMPs.

The project site shall be inspected by the Permittee or Authorized Representative or their contractors a minimum of once every week or at least once for projects that last only one week or less.

Report of Non-Permitted Discharge and Enforcement

If the Permittee or Authorized Representative or their contractors identify any non-permitted discharge into the storm drain system or receiving waters in a manner causing, or potentially causing, a condition of pollution, or if the project receives a written notice or order from any regulatory agency, the Permittee or Authorized Representative or their contractors shall immediately inform LACDPW Construction Division Permits Section by calling the assigned Field Office. The Permittee or Authorized Representative or their contractors shall submit a written report (see attached Notice of Non-Permitted Discharge) to the LACDPW within 5 days of the discharge event, notice or order.

The Permittee or Authorized Representative and their contractors are subject to enforcement action by Chapter 12.80 of the Los Angeles County Code that states,
corporation, municipality or district or any officer or agent of any firm, corporation, municipality or district violating any provision of this chapter shall be guilty of a misdemeanor. Such violation shall be punishable by a fine of not more than $1,000 or by imprisonment in the county jail for a period not to exceed six months, or by both fine and imprisonment. Each day during any portion of which such violation is committed, continued or permitted shall constitute a separate offense and shall be punishable as such (Ord. 98-0021§1(part), 1998).

In addition, the Permittee or Authorized Representative and their contractors are subject to enforcement action by the State Water Resources Control Board (SWRCB), Environmental Protection Agency, private citizens and citizen groups. The Permittee or Authorized Representative and their contractors shall be responsible for the costs and for liabilities imposed

NOT A PERMIT

by law as a result of the Permittee or Authorized Representative or their contractor's failure to

comply. Costs and liabilities include, but are not limited to, fines, penalties and damages whether assessed against LACDPW or the Permittee or Authorized Representative or their contractors, including those levied under the Federal Clean Water Act and the State Porter Cologne Water Quality Act.

Table 1
Construction Site BMPs

ID	BMP Name	Minimum Requirement[1]
Temporary Soil Stabilization		
SS-1	Scheduling	X[2]
SS-2	Preservation of Existing Vegetation	X[2]
SS-3	Hydraulic Mulch[3]	
SS-4	Hydroseeding[3]	
SS-5	Soil Binders[3]	
SS-6	Straw Mulch[3]	
SS-7	Geotextiles, Plastic Covers, & Erosion Control Blankets/Mats[3]	
SS-8	Wood Mulching	
SS-9	Earth Dikes/Drainage Swales & Ditches	
SS-10	Outlet Protection/Velocity Dissipation Devices	
SS-11	Slope Drains	
SS-12	Streambank Stabilization	
Temporary Sediment Control		
SC-1	Silt Fence[4]	
SC-2	Desilting Basin	
SC-3	Sediment Trap	
SC-4	Check Dam	
SC-5	Fiber Rolls[4]	
SC-6	Gravel Bag Berm[4]	
SC-7	Street Sweeping and Vacuuming	X[2]
SC-8	Sandbag Barrier[4]	
SC-9	Straw Bale Barrier[4]	
SC-10	Storm Drain Protection	X[2]
Wind Erosion Control		
WE-1	Wind Erosion Control	X[2]
Tracking Control		
TC-1	Stabilized Construction Entrance/Exit	
TC-2	Stabilized Construction Roadway	
TC-3	Entrance/Outlet Tire Wash	

NOT A PERMIT

Table 1 (continued) Construction Site BMPs		
ID	**BMP Name**	**Minimum Requirement[1]**
Non-Storm Water Management		
NS-1	Water Conservation Practices	
NS-2	Dewatering Operations[5]	
NS-3	Paving and Grinding Operations	
NS-4	Temporary Stream Crossing	
NS-5	Clear Water Diversion	
NS-6	Illicit Connection/Illegal Discharge Detection and Reporting	X[2]
NS-7	Potable Water/Irrigation	
NS-8	Vehicle Equipment Cleaning	X[2]
NS-9	Vehicle Equipment Fueling	X[2]
NS-10	Vehicle Equipment Maintenance	X[2]
NS-11	Pile Driving Operations	
NS-12	Concrete Curing	
NS-13	Material and Equipment Use Over Water	
NS-14	Concrete Finishing	
NS-15	Structure Demolition/Removal Over or Adjacent to Waters	
NS-16	Temporary Batch Plant	
Waste Management and Material Pollution Control		
WM-1	Material Delivery	X[2]
WM-2	Material Use	X[2]
WM-3	Stockpile Management	
WM-4	Spill Prevention and Control	X[2]
WM-5	Solid Waste Management	X[2]
WM-6	Hazardous Waste Management	
WM-7	Contaminated Soil Management	
WM-8	Concrete Waste Management	
WM-9	Sanitary/Septic Waste Management	X[2]
WM-10	Liquid Waste Management	

(1) Additional BMPs may be required based on actual field condition, Contractor operations, or construction operations.
(2) Not all minimum requirements may be applicable to every project. Applicability to a specific project shall be verified by the Permittee or Authorized Representative and their Contractor.
(3) The Permittee or Authorized Representative and their Contractors shall select one of the identified soil stabilization BMPs or a combination thereof.
(4) The Permittee or Authorized Representative and their Contractors shall select one of the identified sediment control barrier BMPs or a combination thereof.
(5) Dewatering BMPs are required for discharging accumulated precipitation (rain and snow melt) and for potential contact with groundwater during

NOT A PERMIT

Permit #F00150120

FilmL.A., Inc.
6255 W Sunset Blvd, 12th Floor
Hollywood, CA 90028
t: (213)977-8600 - f: (213)977-8601
www.filmla.com

Summary Information — Location

Permit Number	F00150120	**Location Manager**	Jay Traynor
Production Company	TIME OF DEATH, LLC	Primary Phone	Mobile - (626) 234-9391
Insured Company	Time of Death, LLC	Secondary Phone	
Production Title	COUNTDOWN		

Location Address Limekiln Canyon Trail (COUNTY FLOOD CONTROL PROPERTY) North of Tunney Ave), Los Angeles, CA 91326

Location Type River bed

Prep Dates 4/9/2019 - 4/9/2019 07:00 - 17:00 1 day

Film Dates 4/9/2019 - 4/9/2019 17:00 - 23:59 1 day

Strike Dates 4/10/2019 - 4/10/2019 09:00 - 17:00

Open or Closed to the Public Open

Generic Conditions

*Certain service and personnel fees required by jurisdictional agencies are not collected by FilmL.A. Any such fees must be paid directly to the appropriate agency, and a separate invoice will be provided to the permittee.
Community Survey Required
Equipment staging and vehicles may park on one side of the street only.
Must Maintain 5' Clearance on Sidewalks/Walkways
Must maintain local/emergency access
No cast or crew parking on area streets
No steps from trailers, trucks or motorhomes may be facing road
Notify LAPD Devonshire Division (818) 832 0633 and comm. (213) 978-6552 1/2 hour prior to any gunfire, brandishing weapons, special effects or simulated emergency or criminal activity.
Number of uniformed officers listed on the permit is a minimum requirement. Permittee remains responsible for deploying a sufficient number of uniformed officers to provide traffic and crowd control to ensure the safety of the film crew and the public.
Traffic control must be done in accordance w/MUTCD
Traffic Officers Required
Uniformed officers shall have a copy of the film permit in their possession and are required to confirm that all traffic control signage devices are in place.

Equipment on Location

Type	Quantity
5 or 10 ton trucks	5
Cast/Crew vehicles	55
Catering Truck	1
Condors	1

Personnel on Location

Type	Quantity
Cast	5
Crew	75
Extras	5
Off-Duty/Retired LAPD Officer(s)	2

DRAFT NOT FOR DISTRIBUTION

FilmL.A., Inc.
6255 W Sunset Blvd, 12th Floor
Hollywood, CA 90028
t: (213)977-8600 - f: (213)977-8601
www.filmla.com

Summary Information — Location

Permit Number F00150120
Production Company TIME OF DEATH, LLC
Insured Company Time of Death, LLC
Production Title COUNTDOWN

Location Manager Jay Traynor
Primary Phone Mobile - (626) 234-9391
Secondary Phone

Cranes	1
Cube Trucks	3
Generator	1
Picture vehicles	3
Portable restrooms	1
Scissor Lifts	1
Semi Trucks	5
Stakebed Trucks	5
Trailers	3
Vans	4

Filming Activities Drive ups & away; Emergency vehicles with flashing lights; Equipment on sidewalk, in curb lane & across street; Exterior Dialogue; Intermittent pedestrian control; Talent in police uniforms; Actors in police and EMT uniforms. Scene: emergency workers tend to overturned crash car in ditch at Limekiln Canyon Trail (flood control property);

Jurisdiction **Political:** Los Angeles City - Council District 12 **Police:** Los Angeles Police Department **Fire:** Los Angeles City

Thomas Guide **Page:** 500 **Grid:** F4

Approvals LOS ANGELES CITY POLICE DEPARTMENT Gabriel Aleman

Parking

Base Camp
Location Type : To Be Determined

Crew Parking
Location Type : To Be Determined

DRAFT NOT

Permit #F00150120